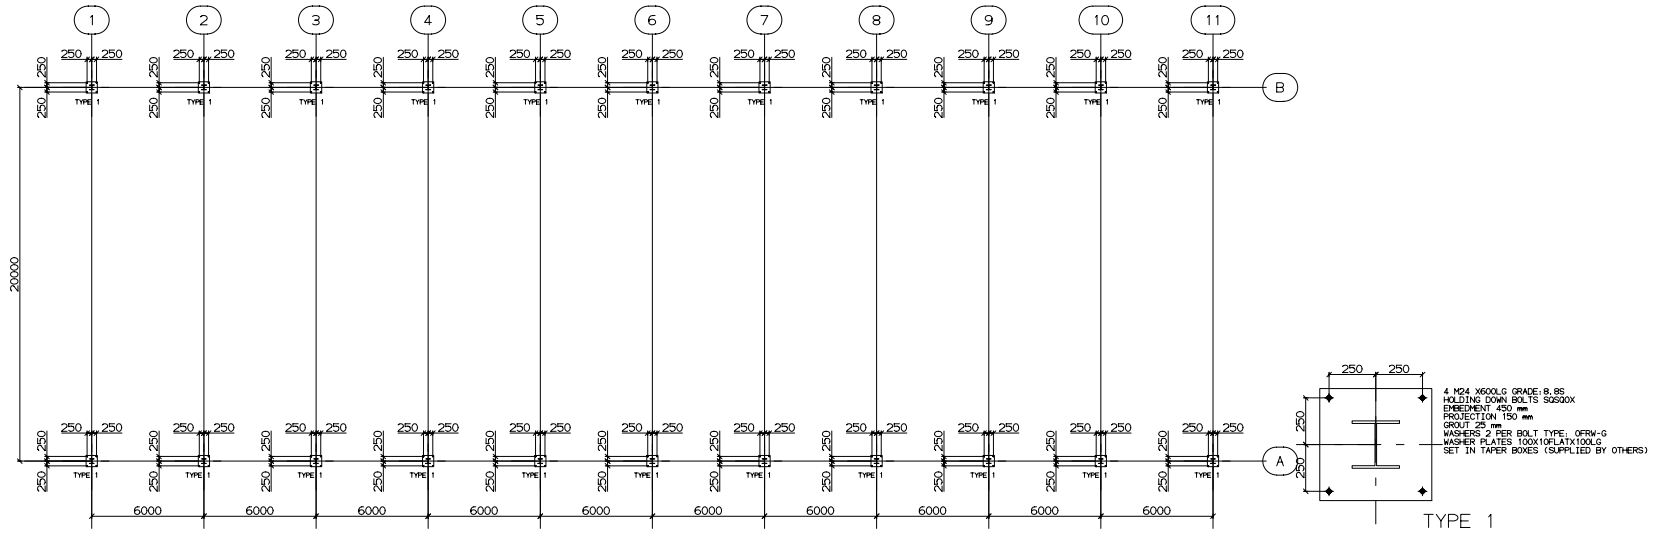

G. A.

FOUNDATION ELEVATION -25 EXCEPT AS NOTED

STRUCAD

XXXX-XXXX	3D VIEW
XXXX-XXXX	HOLDING DOWN BOLT PLAN
XXXX-XXXX	MARKING PLAN
DRG No.	REFERENCE DRAWINGS

1. ALL CHANNELS/ANGLES TO BE ERECTED WITH DIRECTION OF FLANGES/LEGS AS INDICATED ON PLANS/ELEVATIONS.
2. ALL MEMBERS TO HAVE MARK END AS PER MARK BUBBLE ON PLANS/ELEVATIONS. i.e. MARK END AS SHOWN ON FABRICATION DRAWING IS REPRESENTED BY LOCATION OF MARK BUBBLE. SEE DIAGRAM -

GENERAL NOTES

REV	DESCRIPTION	BY	DATE
0	ISSUED FOR APPROVAL & CONSTRUCTION	SC	

AceCad SOFTWARE
Suite 1, 353 Cambridge St
Wembley 6014 W.A.
Tel: +61 8 9284 1555
Fax: +61 8 9284 1577
www.acecad.net.au
Developers of StruCad
The World's Leading 3d Structural Detailing System

DRN. SC | DATE. 10/03/08 | CHK. XXX

CLIENT LOGO

The Client logo is inserted using the CTL file for your base drawing

CLIENT JOB No. XXXXX | JOB No. ex

PROJECT

AREA

TITLE MARKING PLAN

SCALE. NTS | DRG No. ga | REV.