SHOP MATERIAL LIST FOR 1 ASSEMBLY						
MARK	SIZE	GRADE	LENGTH MM	No	AREA M2	WEIGHT KG
003	310UB40	300+	10150	1	12.67	410.1
				TOTAL	12.67	410.1

LOCATION LIST	
GRID LOC.	GRID LOC.
1/A/5000	1/A/7217
1/B/5000	1/A/7217
10/A/5000	10/A/7217
10/B/5000	10/A/7217
11/A/5000	11/A/7217
11/B/5000	11/A/7217
2/A/5000	2/A/7217
2/B/5000	2/A/7217
3/A/5000	3/A/7217
3/B/5000	3/A/7217
4/A/5000	4/A/7217
4/B/5000	4/A/7217
5/A/5000	5/A/7217
5/B/5000	5/A/7217
6/A/5000	6/A/7217
6/B/5000	6/A/7217
7/A/5000	7/A/7217
7/B/5000	7/A/7217
8/A/5000	8/A/7217
8/B/5000	8/A/7217
9/A/5000	9/A/7217
9/B/5000	9/A/7217

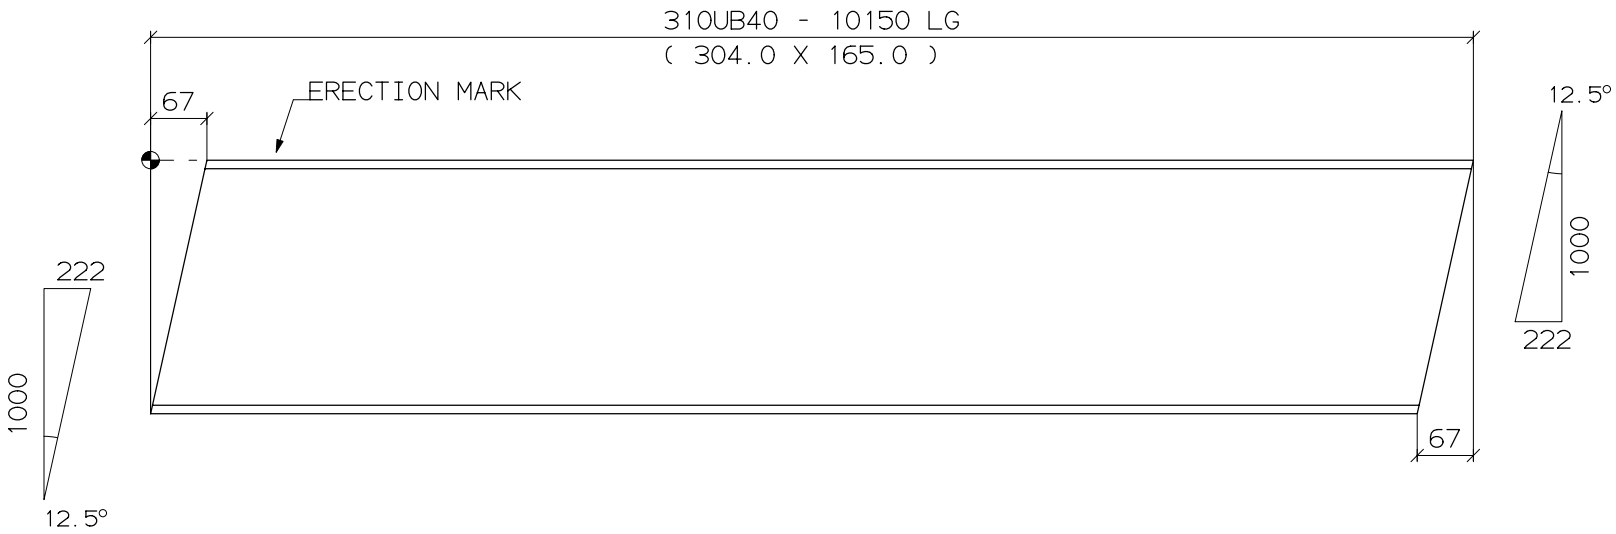

22 REQUIRED AS DRAWN MARKED 003

STRUCAD

		BUTT WELDS NOMINATED FSBW SHALL BE FULL STRENGTH/PENATRATION CAT. SP UNO. ALL FILLET WELDS 6mm CFW CAT. SP UNO.				
XXXX-XXXX	3D VIEW	STEEL GRADE 300+ TOTAL WEIGHT 410.1 kg.				
XXXX-XXXX	HOLDING DOWN BOLT PLAN					
XXXX-XXXX	MARKING PLAN		0	ISSUED FOR APPROVAL & CONSTRUCTION	SC	
DRG No.	REFERENCE DRAWINGS	GENERAL NOTES	REV	DESCRIPTION	BY	DATE

AceCad SOFTWARE
Suite 1, 353 Cambridge St
Wembley 6014 W.A.
Tel: +61 8 9284 1555
Fax: +61 8 9284 1577
www.acecad.net.au
Developers of StruCad
The World's Leading 3d Structural Detailing System

DRN. SC | DATE. 10/03/08 | CHK. XXX

CLIENT LOGO
The Client logo is inserted using the CTL file for your base drawing

CLIENT JOB No. XXXXX | JOB No. ex

PROJECT

AREA

TITLE DETAIL

SCALE. NTS | DRG No. S003 | REV.